DO NOT SCALE - IF IN DOUBT, ASK

ORIGINAL SIZE A1

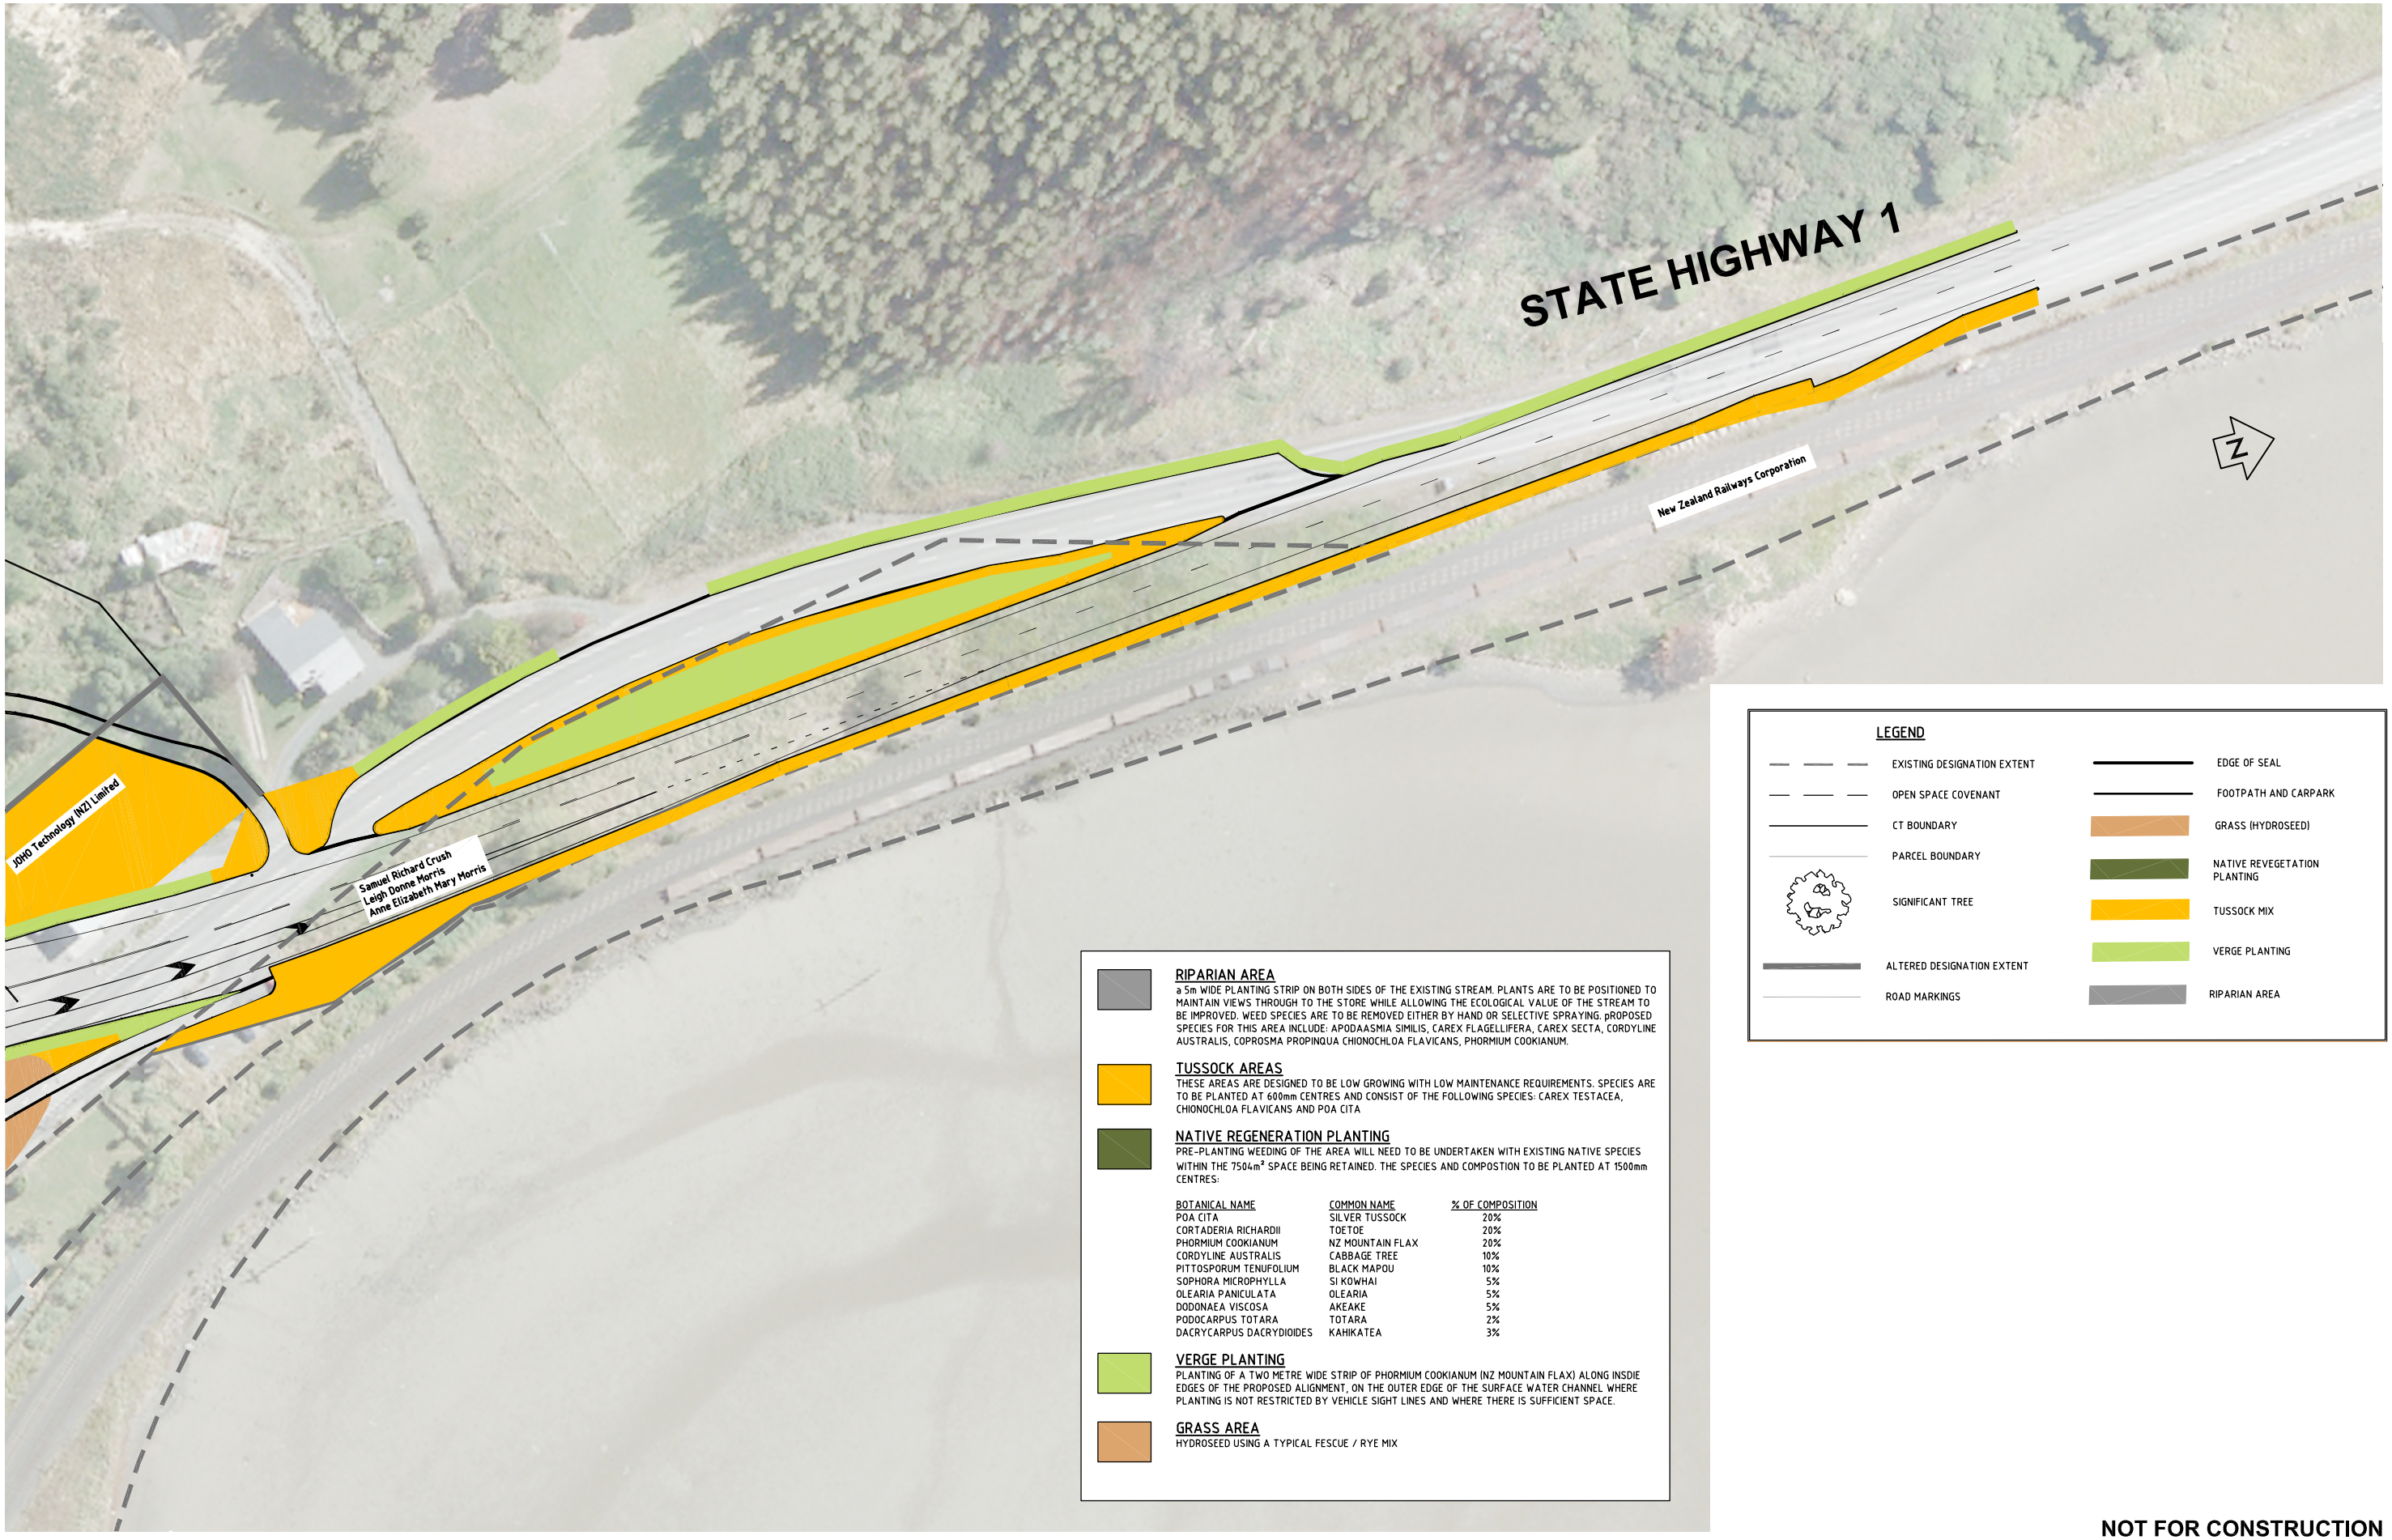

LEGEND

- EXISTING DESIGNATION EXTENT
- OPEN SPACE COVENANT
- CT BOUNDARY
- PARCEL BOUNDARY
- SIGNIFICANT TREE
- ALTERED DESIGNATION EXTENT
- ROAD MARKINGS
- EDGE OF SEAL
- FOOTPATH AND CARPARK
- GRASS (HYDROSEED)
- NATIVE REVEGETATION PLANTING
- TUSSOCK MIX
- VERGE PLANTING
- RIPARIAN AREA

RIPARIAN AREA

a 5m WIDE PLANTING STRIP ON BOTH SIDES OF THE EXISTING STREAM. PLANTS ARE TO BE POSITIONED TO MAINTAIN VIEWS THROUGH TO THE STORE WHILE ALLOWING THE ECOLOGICAL VALUE OF THE STREAM TO BE IMPROVED. WEED SPECIES ARE TO BE REMOVED EITHER BY HAND OR SELECTIVE SPRAYING. pROPOSED SPECIES FOR THIS AREA INCLUDE: APODAASMIA SIMILIS, CAREX FLAGELLIFERA, CAREX SECTA, CORDYLINE AUSTRALIS, COPROSMA PROPINQUA CHIONOCHLOA FLAVICANS, PHORMIUM COOKIANUM.

TUSSOCK AREAS

THESE AREAS ARE DESIGNED TO BE LOW GROWING WITH LOW MAINTENANCE REQUIREMENTS. SPECIES ARE TO BE PLANTED AT 600mm CENTRES AND CONSIST OF THE FOLLOWING SPECIES: CAREX TESTACEA, CHIONOCHLOA FLAVICANS AND POA CITA

NATIVE REGENERATION PLANTING

PRE-PLANTING WEEDING OF THE AREA WILL NEED TO BE UNDERTAKEN WITH EXISTING NATIVE SPECIES WITHIN THE 7504m² SPACE BEING RETAINED. THE SPECIES AND COMPOSTION TO BE PLANTED AT 1500mm CENTRES:

BOTANICAL NAME	COMMON NAME	% OF COMPOSITION
POA CITA	SILVER TUSSOCK	20%
CORTADERIA RICHARDII	TOETOE	20%
PHORMIUM COOKIANUM	NZ MOUNTAIN FLAX	20%
CORDYLINE AUSTRALIS	CABBAGE TREE	10%
PITTOSPORUM TENUIFOLIUM	BLACK MAPOU	10%
SOPHORA MICROPHYLLA	SI KOWHAI	5%
OLEARIA PANICULATA	OLEARIA	5%
DODONAEA VISCOSA	AKEAKE	5%
PODOCARPUS TOTARA	TOTARA	2%
DACRYCARPUS DACRYDIOIDES	KAHIKATEA	3%

VERGE PLANTING

PLANTING OF A TWO METRE WIDE STRIP OF PHORMIUM COOKIANUM (NZ MOUNTAIN FLAX) ALONG INSDIE EDGES OF THE PROPOSED ALIGNMENT, ON THE OUTER EDGE OF THE SURFACE WATER CHANNEL WHERE PLANTING IS NOT RESTRICTED BY VEHICLE SIGHT LINES AND WHERE THERE IS SUFFICIENT SPACE.

GRASS AREA

HYDROSEED USING A TYPICAL FESCUE / RYE MIX

NOT FOR CONSTRUCTION

REV	REVISIONS	DRAWN	CHECKED	APPROVED	DATE
C	FOR APPROVAL	BC	PAT	AJQ	30/07/10
C	FOR APPROVAL				06/10

	Name	Date
SURVEYED	LWD	09/04
DESIGNED	AJ QUIGLEY	05/10
DESIGN CHECK	DJ ANDERSON	08/10
DRAWN	BJ CARRICK	07/10
DRAWING CHECK	PA THOMSON	08/10
APPROVED		

MWH

NZ TRANSPORT AGENCY WAKA KOTAHI

WAITATI CURVE REALIGNMENT
RP 683/3.085 - 3.950

LANDSCAPE PLAN - SHEET 3

Status Stamp: **FOR APPROVAL**

Date Stamp: **30/07/2010**

SCALES (A1) 1: 500 (A3) 1:1000

Drawing No.	Sheet No.	Rev.
Z1630900	LS03	C

XREFS : x_SERVICES_NZTM, Z1630901_LS01

\\nzdun1s01\projects\Z16000+\Z16309 Waitati Curve\01 Waitati Design\0103 CAD\CAD\Z1630901_LS03.dwg